1		8		15	
2		9		16	
3		10		17	
4		11		18	
5		12		19	
6		13		20	
7		14		21	

NOTES: LOCATIONS OF TELEPHONE JACKS, ELECTRICAL BASEBOARD HEAT, OUTLETS, SWITCHES, LIGHTS AND HOSEBIBBS ARE APPROXIMATE AND MAY CHANGE DUE TO CONSTRUCTION OR BUILDING CODES. COMPLETE GARAGE SEPARATION THAT IS NEEDED FROM THE RESIDENCE AND ITS ATTIC BY MEANS OF 1/2" GYPSUM BOARD OR EQUIVALENT APPLIED TO THE GARAGE SIDE IS RESPONSIBILITY OF OTHERS. IF A DOOR IS INSTALLED BETWEEN THE HOUSE AND THE GARAGE THE DOOR MUST BE RATED AS A 20 MINUTE DOOR.

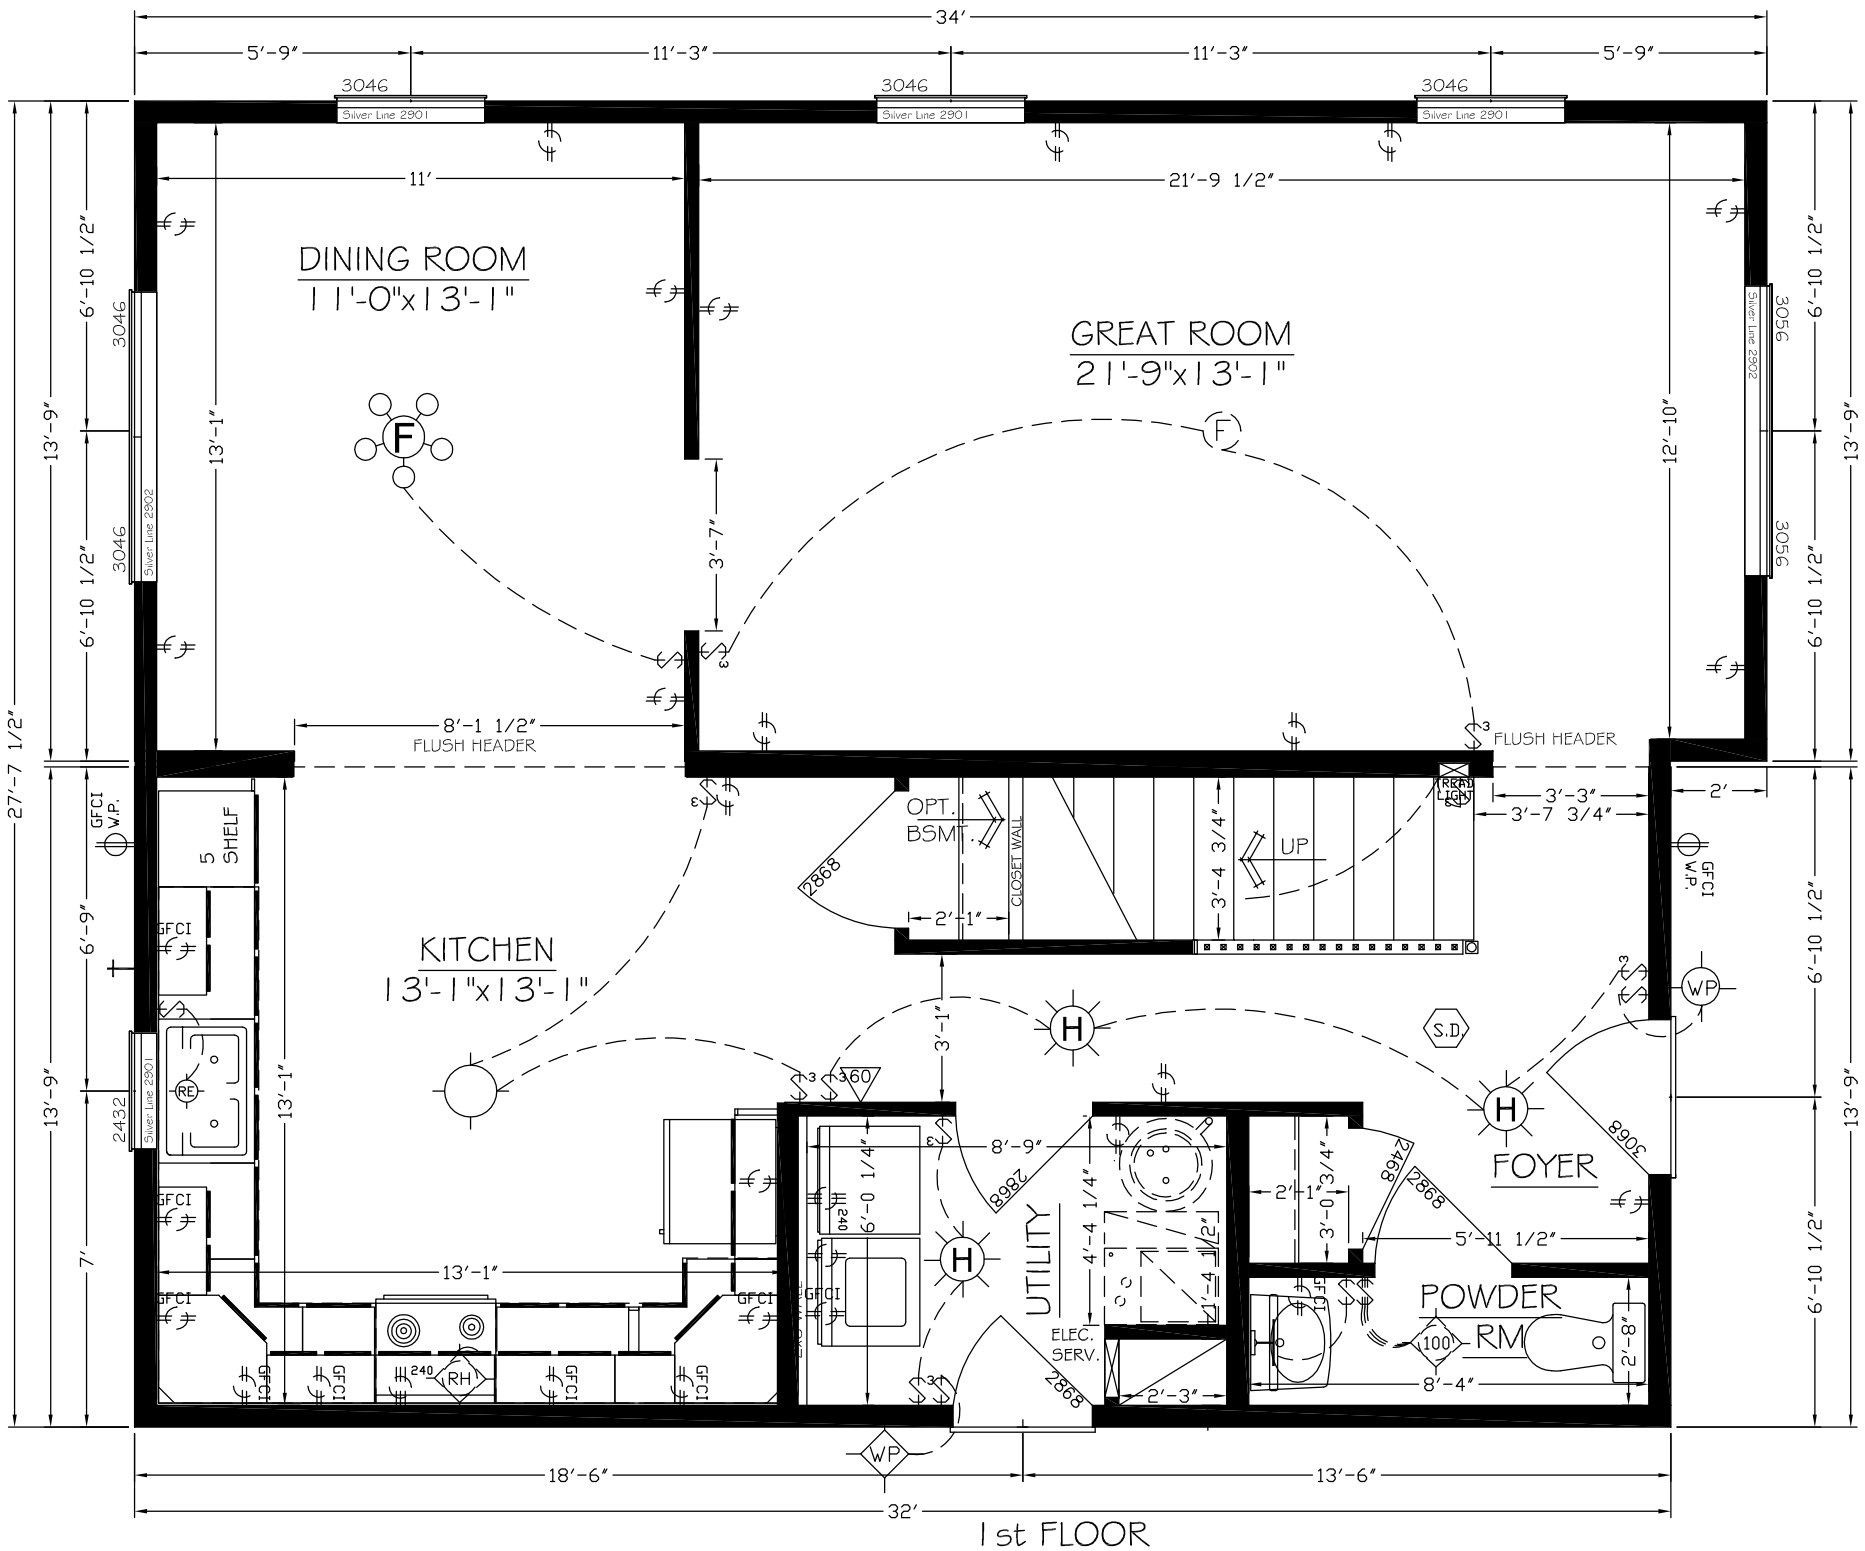

NOTE: All sizes, materials, and specifications are subject to change without notice. Drawings are for illustration purposes only.

9' CEILING HEIGHT, 1st FLOOR

CERTIFICATIONS

PROJECT INFORMATION

Project Name:	STANDARD SPEC
Builder Name:	
Consumer Name:	
State:	
Manufacturing Facility:	

MODEL INFORMATION

Occupancy Type:	SINGLE FAMILY
Model Style:	TWO STORY
Model Name:	2834 3 2.5 GR (B) STD
Drawing Number:	TAUNTON

ENGINEERING

Design Information

Date: 1/1/08	Designer: AAHSS

Review/Checked

Date:	By:

Revisions:

Sheet Description: 1st FLOOR BLUE PLAN

Scale: 1/4"	Page Number:

© 2007 All American Homes, LLC

309 South 13th Street,
Decatur, IN 46733

1		8		15	
2		9		16	
3		10		17	
4		11		18	
5		12		19	
6		13		20	
7		14		21	

NOTES: LOCATIONS OF TELEPHONE JACKS, ELECTRICAL BASEBOARD HEAT, OUTLETS, SWITCHES, LIGHTS AND HOSEBIBBS ARE APPROXIMATE AND MAY CHANGE DUE TO CONSTRUCTION OR BUILDING CODES. COMPLETE GARAGE SEPARATION THAT IS NEEDED FROM THE RESIDENCE AND ITS ATTIC BY MEANS OF 1/2" GYPSUM BOARD OR EQUIVALENT APPLIED TO THE GARAGE SIDE IS RESPONSIBILITY OF OTHERS. IF A DOOR IS INSTALLED BETWEEN THE HOUSE AND THE GARAGE THE DOOR MUST BE RATED AS A 20 MINUTE DOOR.

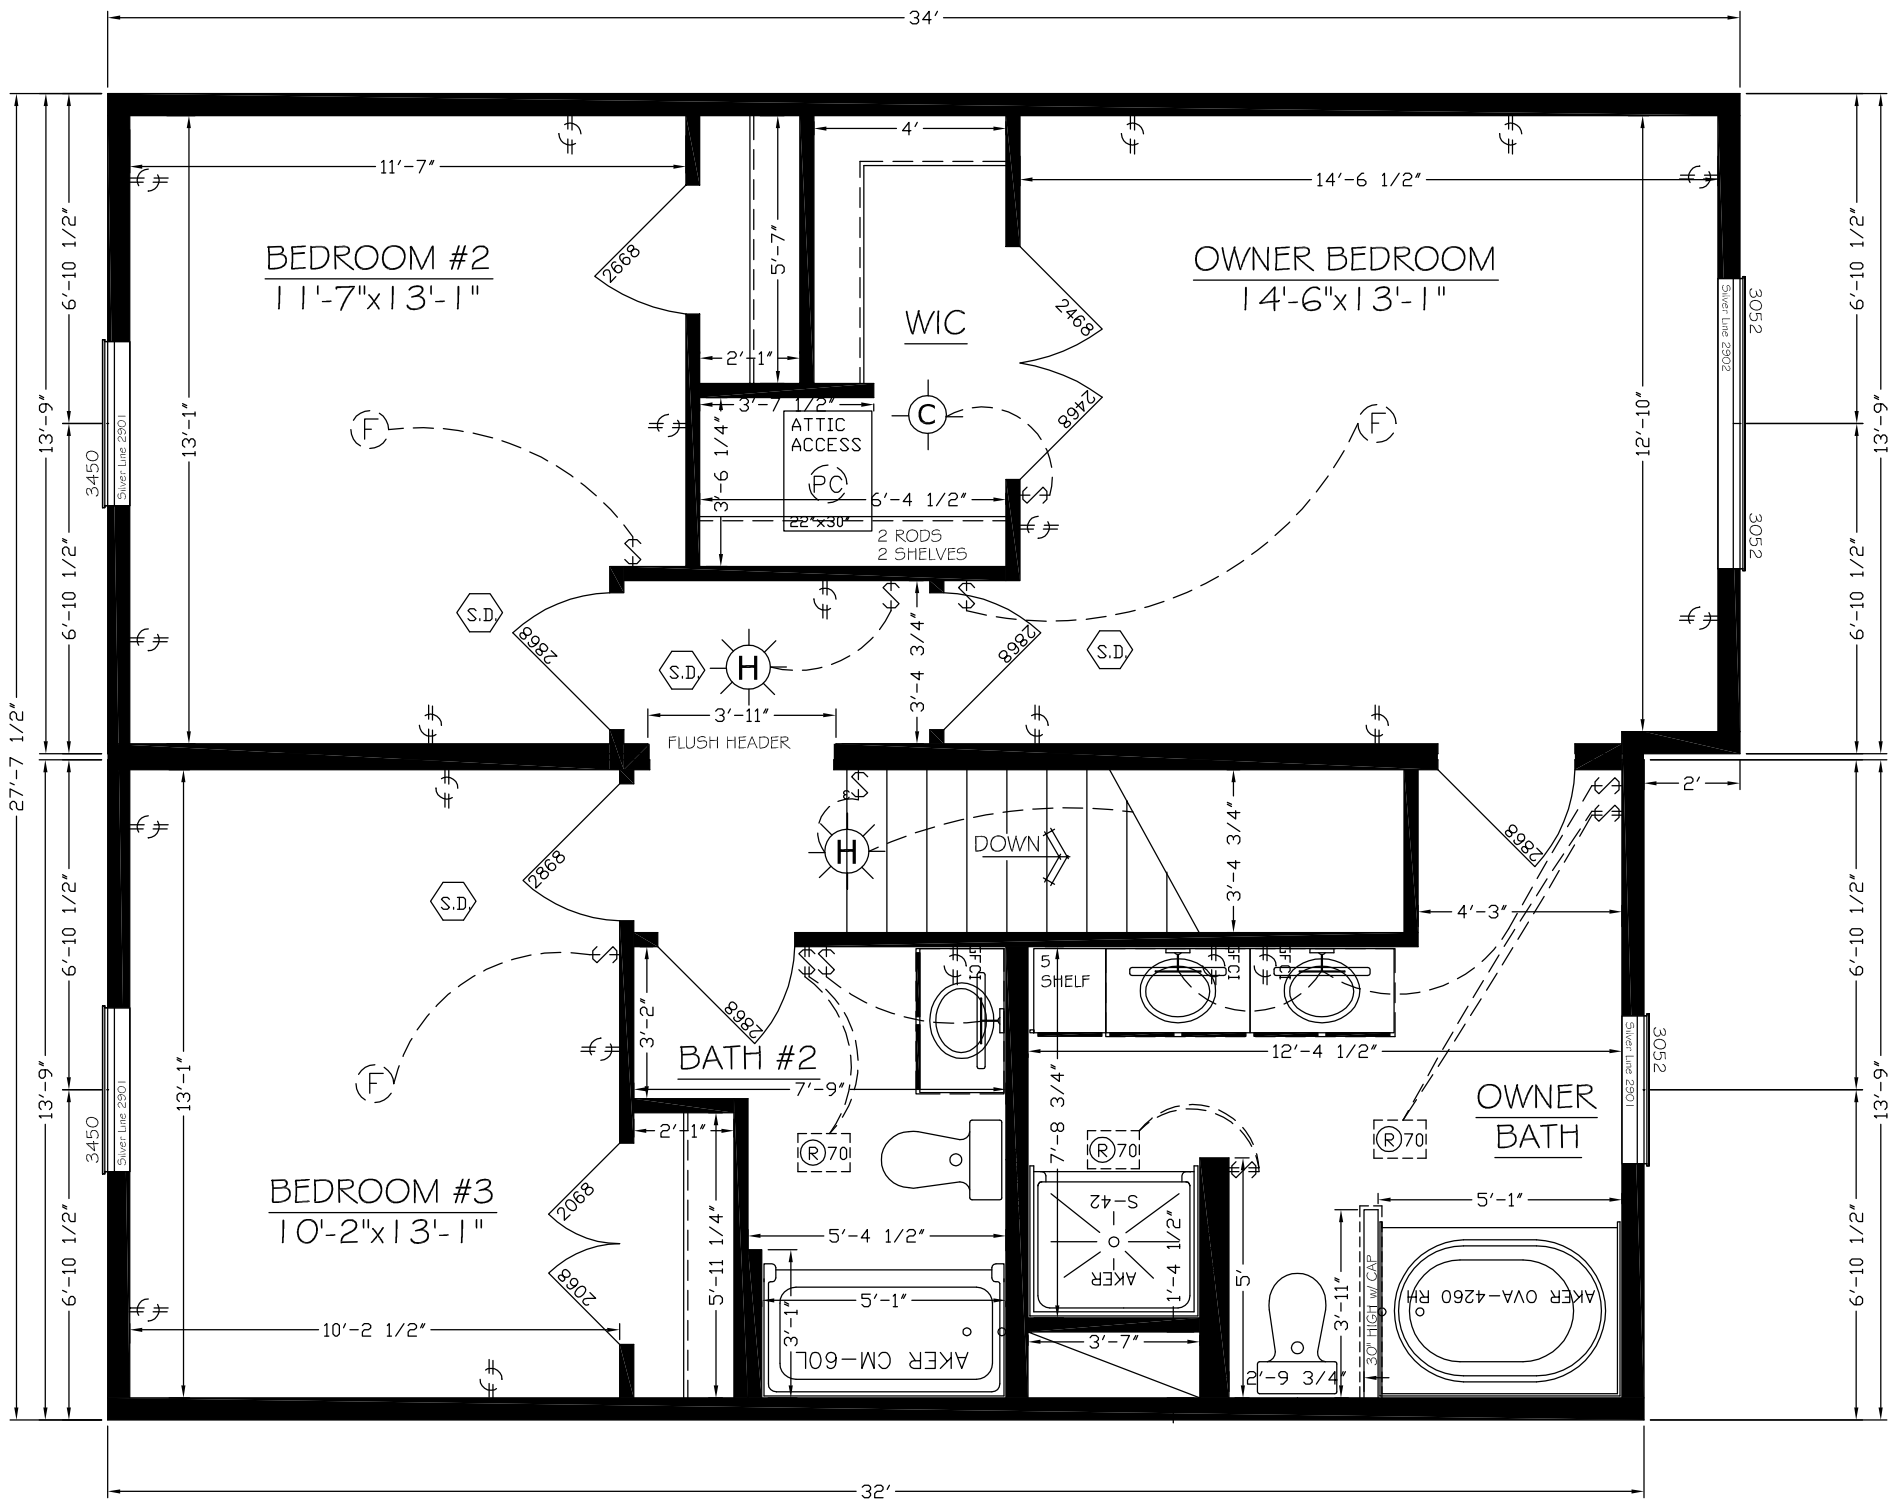

NOTE: All sizes, materials, and specifications are subject to change without notice. Drawings are for illustration purposes only.

CERTIFICATIONS

PROJECT INFORMATION

Project Name: STANDARD SPEC

Builder Name:

Consumer Name:

State:

Manufacturing Facility:

MODEL INFORMATION

Occupancy Type: SINGLE FAMILY

Model Style: TWO STORY

Model Name: 2834 3 2.5 GR (B) STD

Drawing Number: TAUNTON

ENGINEERING

Design Information

Date: 1/1/08 | Designer: AAHSS

Review/Checked

Date: | By:

Revisions:

Sheet Description: 2nd FLOOR BLUE PLAN

Scale: 1/4" | Page Number:

© 2007 All American Homes, LLC

309 South 13th Street,
Decatur, IN 46733